CAUTION: IF THIS SHEET IS NOT 30"x42" IT IS A REDUCED PRINT

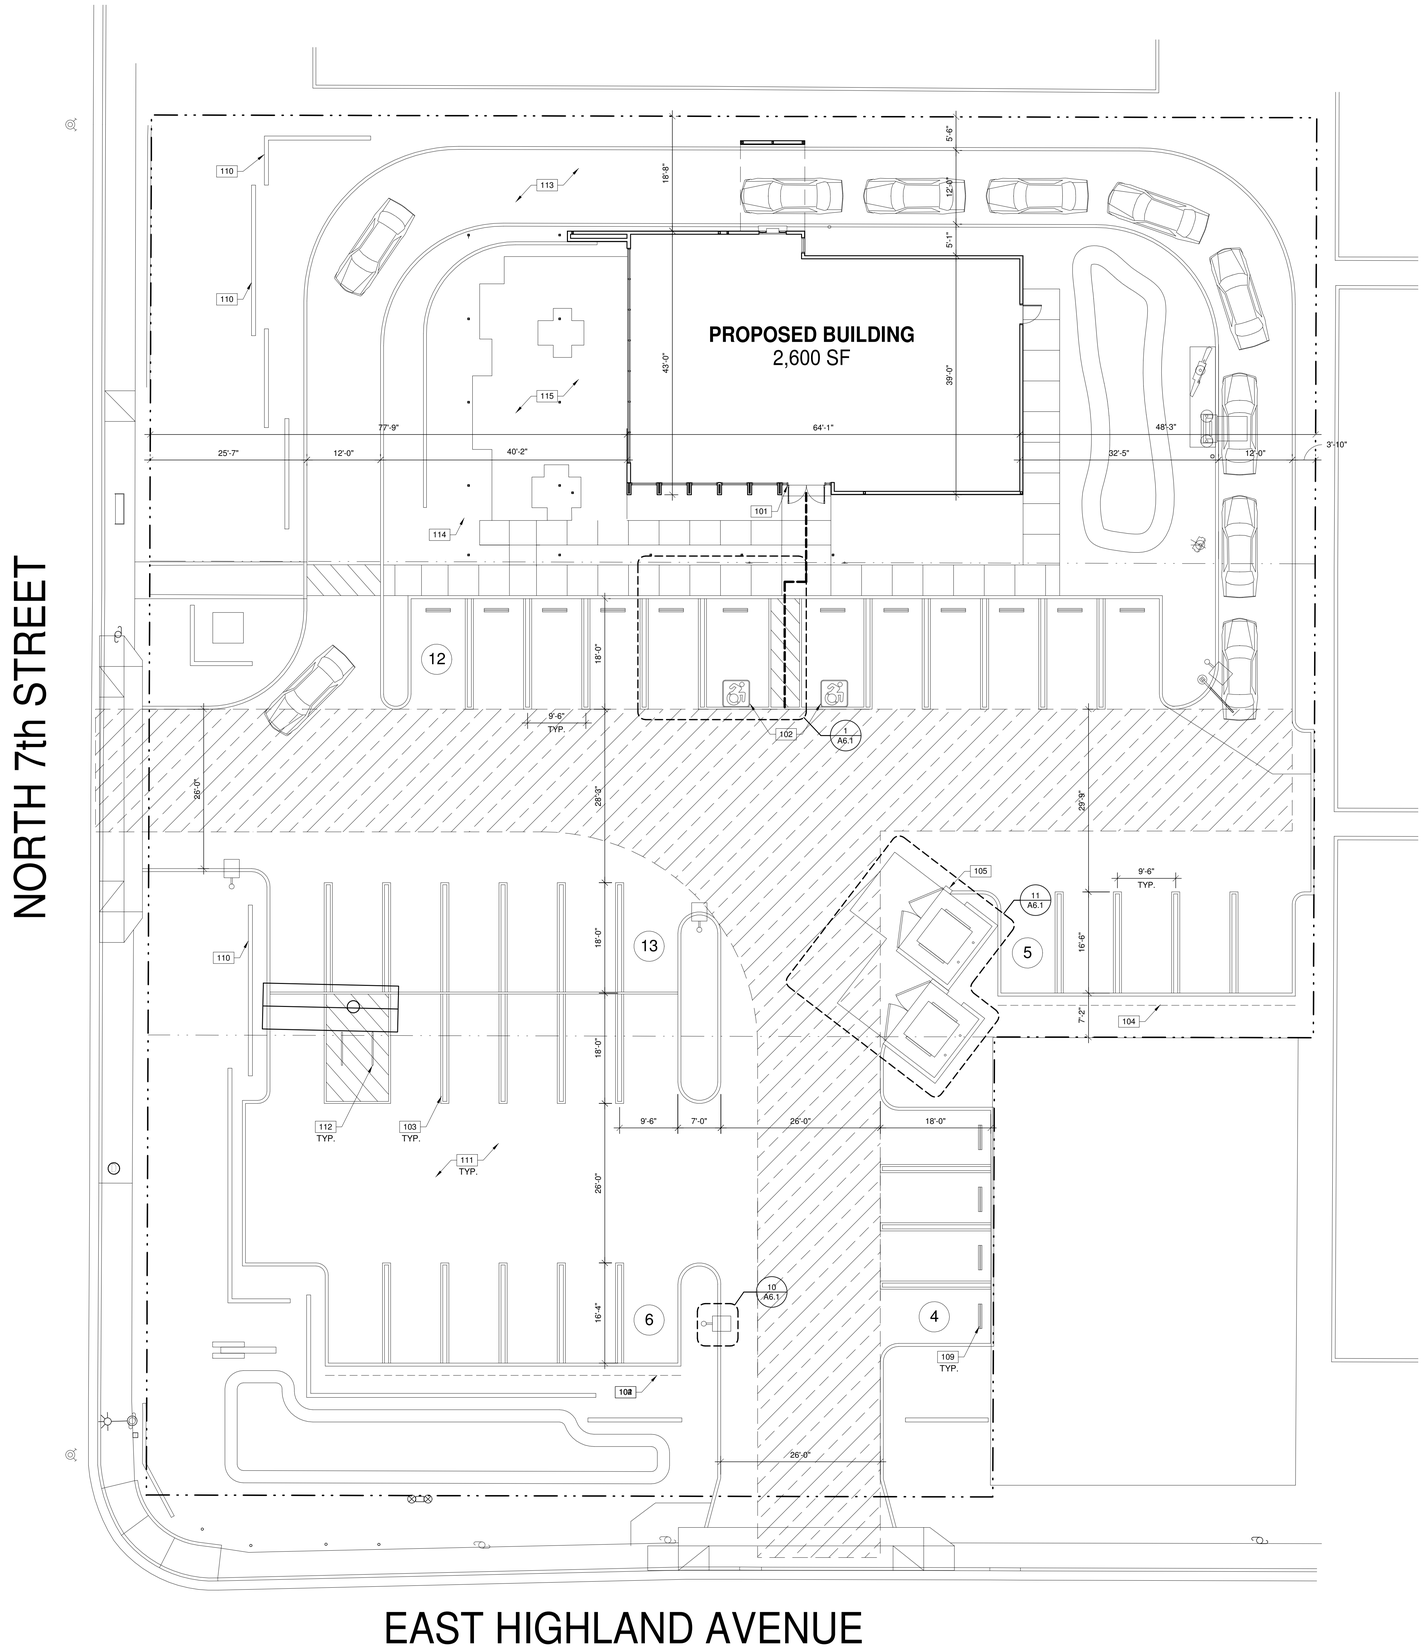

SITE PLAN

SCALE: 1" = 10'-0"

1"=10'

0 5' 10' 20' 50'

NOTES

SEE SHEET A0.2 FOR GENERAL NOTES

101. ACCESSIBLE ENTRY SIGNAGE.
102. ACCESSIBLE PARKING STALL WITH SIGNAGE.
103. PAINTED PARKING DOUBLE STRIPING PER CITY STANDARDS.
104. 2'-0" PARKING OVERHANG.
105. TRASH ENCLOSURE WITH RECYCLE BIN.
106. FIRE LANE ENTRY SIGNAGE.
107. FIRE LANE SIGNAGE.
108. FIRE LANE CURB, DASHED LINE INDICATES EXTENT OF CONTINUOUS CURB TO BE PAINTED RED.
109. PRECAST CONCRETE WHEEL STOP.
110. CONCRETE SCREEN WALL.
111. ASPHALT PAVING.
112. BIKE RACK.
113. DRIVE-THRU LANE.
114. OUTLINE OF CANOPY ABOVE.
115. OUTDOOR SEATING AREA.

SITE LEGEND

- PROPERTY LINE
- ACCESSIBLE PATH OF TRAVEL. 1:20 MAX. SLOPE, 2% MAX. CROSS SLOPE
- POLE MOUNTED LIGHT FIXTURE, SEE ELECTRICAL DRAWINGS
- FIRE LANE (HATCHED)
- PARKING STALL COUNT TOTAL
- FIRE HYDRANT (VERIFY LOCATION WITH CIVIL DRAWINGS)
- P.I.V. WITH TAMPER, SEE FIRE PROTECTION DRAWINGS

WARE MALCOMB
Leading Design for Commercial Real Estate

architecture
planning
interiors
graphics
civil engineering

8181 North Via De Negocio
Scottsdale, AZ 85258
p 480.367.1001
f 480.367.2808

STARBUCKS
4717 NORTH 7th STREET
PHOENIX, ARIZONA 85014

SITE PLAN

DATE	REMARKS

PA/PM:	E. ZITNY
DRAWN BY.:	A.C./K.B.
JOB NO.:	PHX16-0006-00

SHEET
A1.0

THESE DRAWINGS AND SPECIFICATIONS ARE THE PROPERTY AND COPYRIGHT OF WARE MALCOMB AND SHALL NOT BE USED ON ANY OTHER WORK EXCEPT BY AGREEMENT WITH WARE MALCOMB. WRITTEN DIMENSIONS SHALL TAKE PRECEDENCE OVER SCALED DIMENSIONS AND SHALL BE VERIFIED ON THE JOB SITE. ANY DISCREPANCY SHALL BE BROUGHT TO THE NOTICE OF WARE MALCOMB PRIOR TO THE COMMENCEMENT OF ANY WORK.

10/27/2017 8:02:12 PM

A360:\PHX16-0006-00_7th & Highland\0006_ARCH.rvt